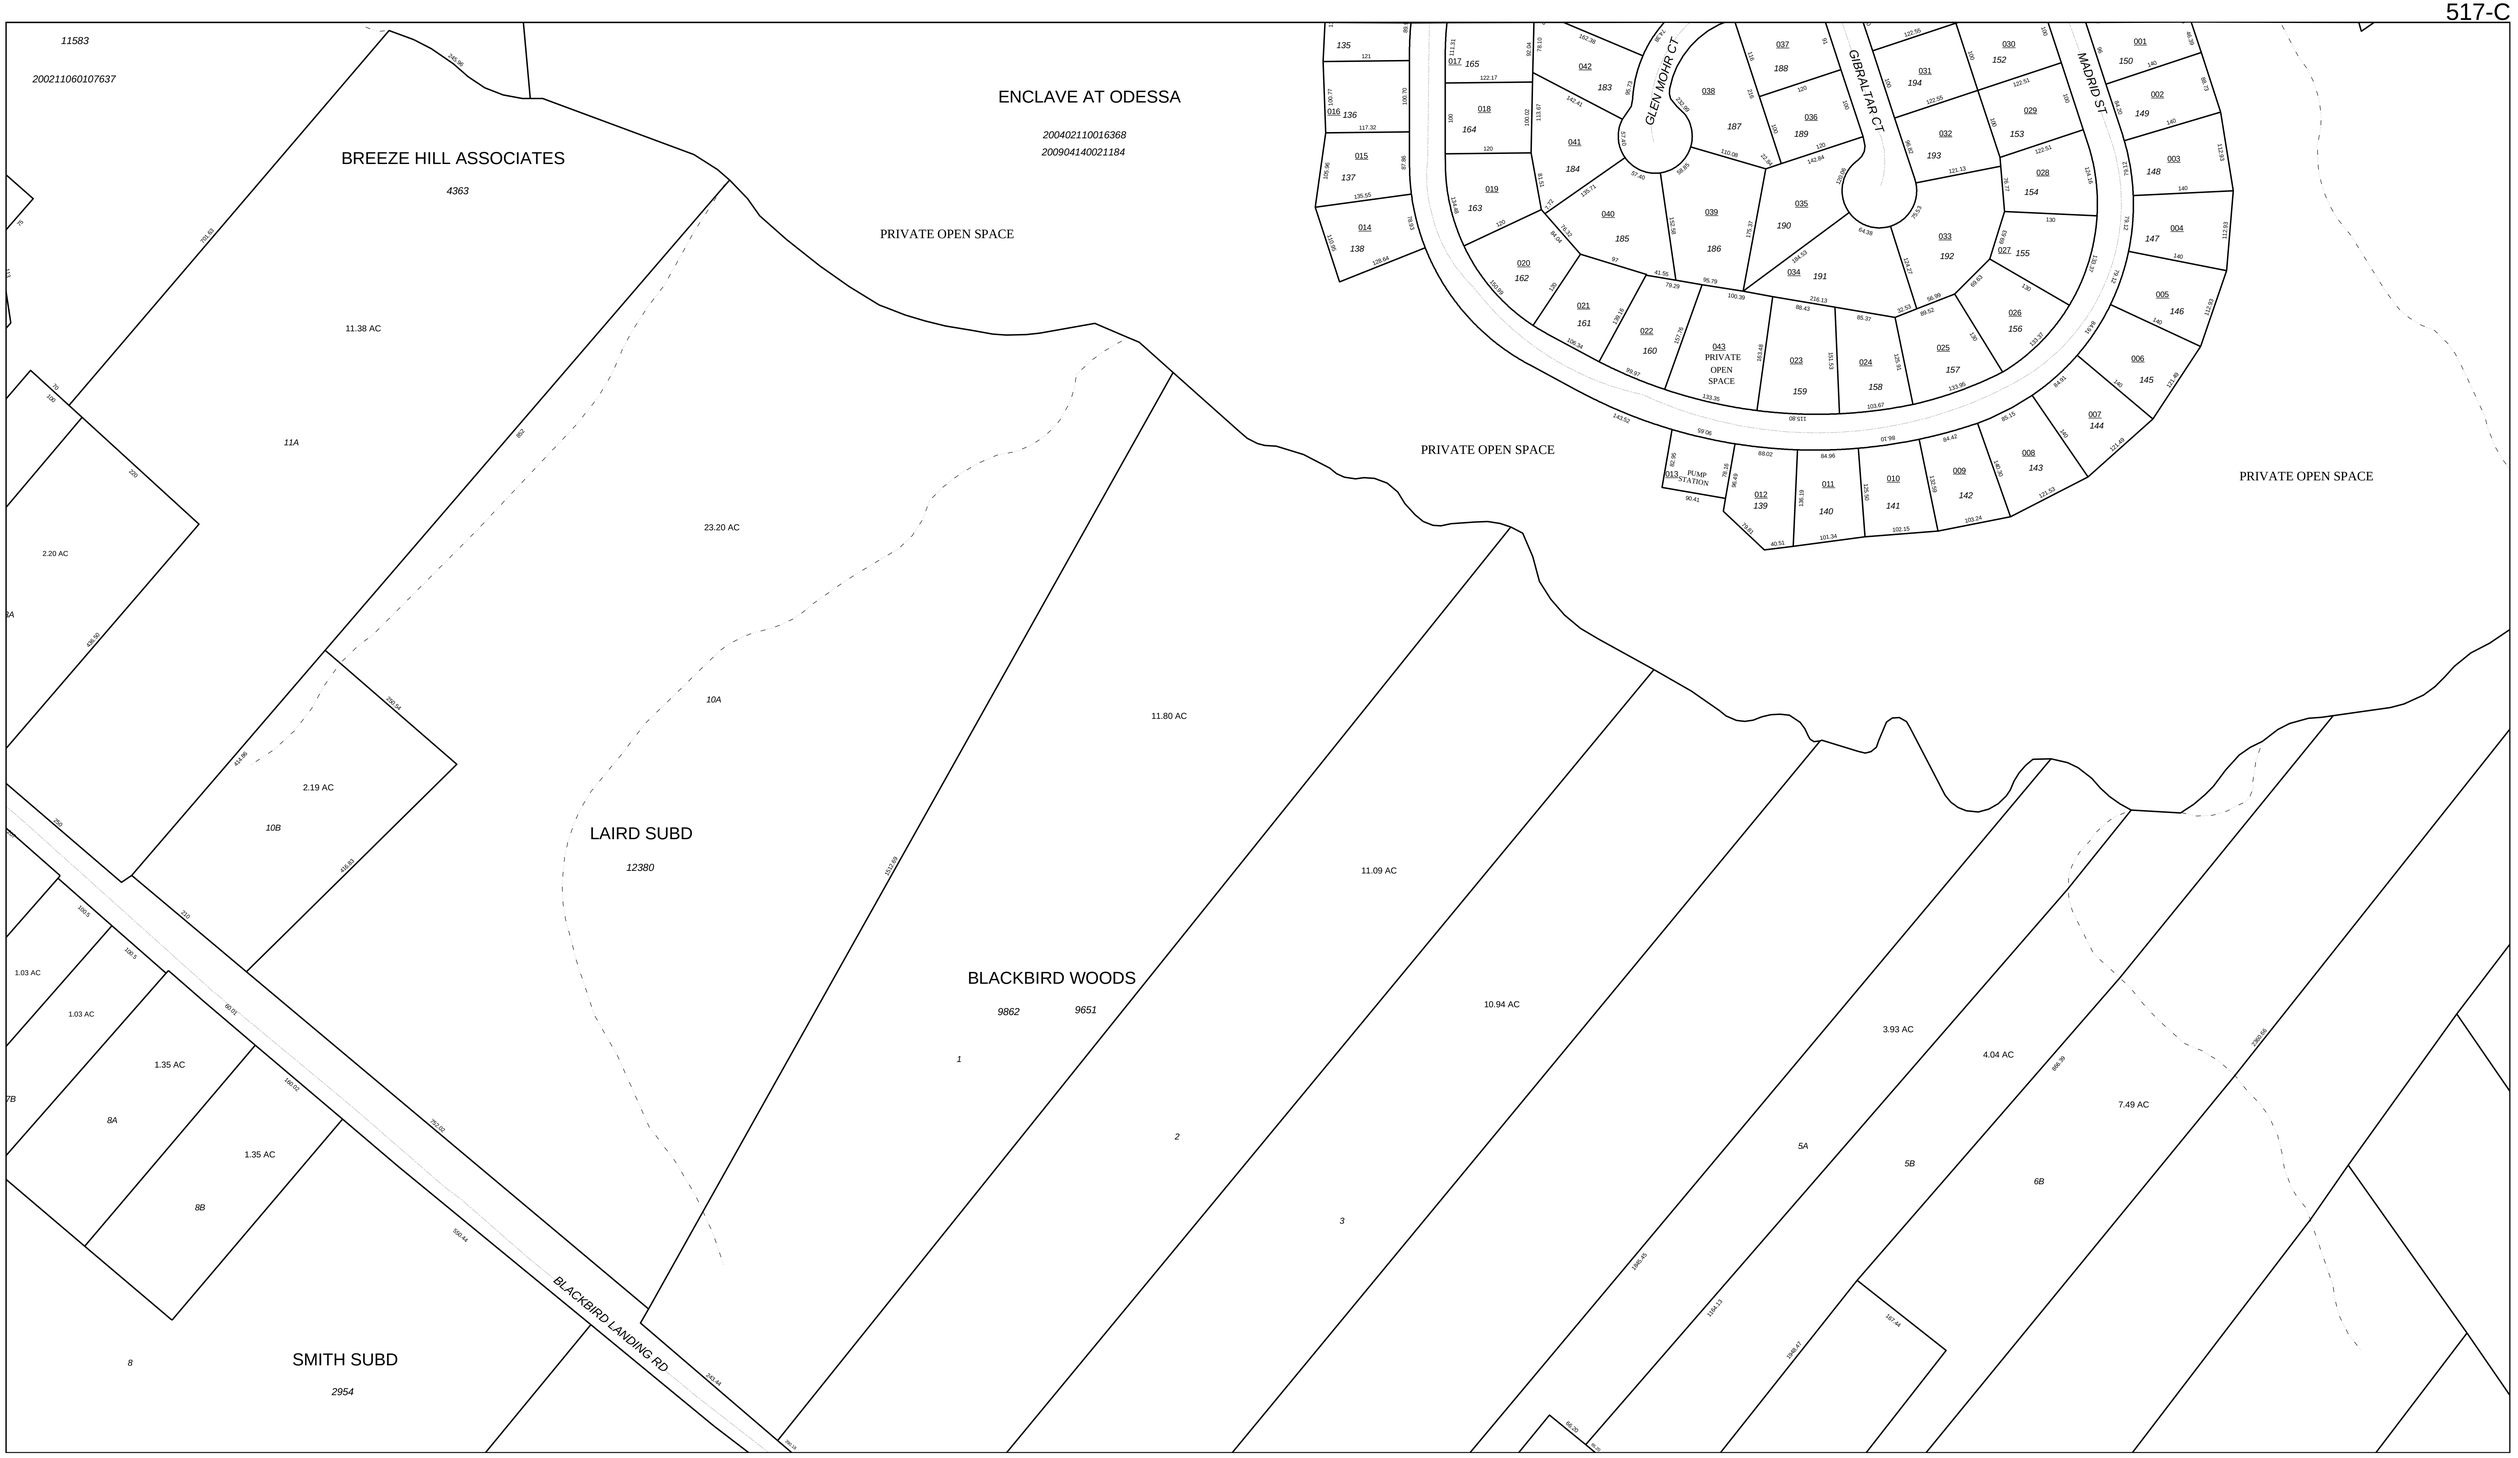

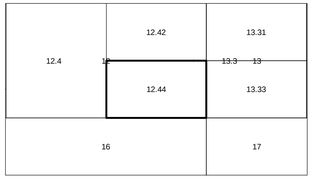

LEGEND

- CORPORATE LIMIT LINE
- HYDROLOGY LINE
- PARCEL LINE
- 123 PARCEL NUMBER
- LOT LINE
- PARCEL HOOK

NEW CASTLE COUNTY, DE
OFFICIAL TAX MAP

GRID BASED ON THE DELAWARE STATE PLANE COORDINATE SYSTEM

0 50 100 Feet

PRINTED: May 1, 2009

HUNDRED: 14

APPOQUINIMINK

MAP NO: 12.44

THIS MAP IN WHOLE OR IN PART MAY NOT BE PRODUCED IN ANY FORM OR BY ANY MEANS WITHOUT WRITTEN PERMISSION OF THE DEPARTMENT OF LAND USE OF NEW CASTLE COUNTY