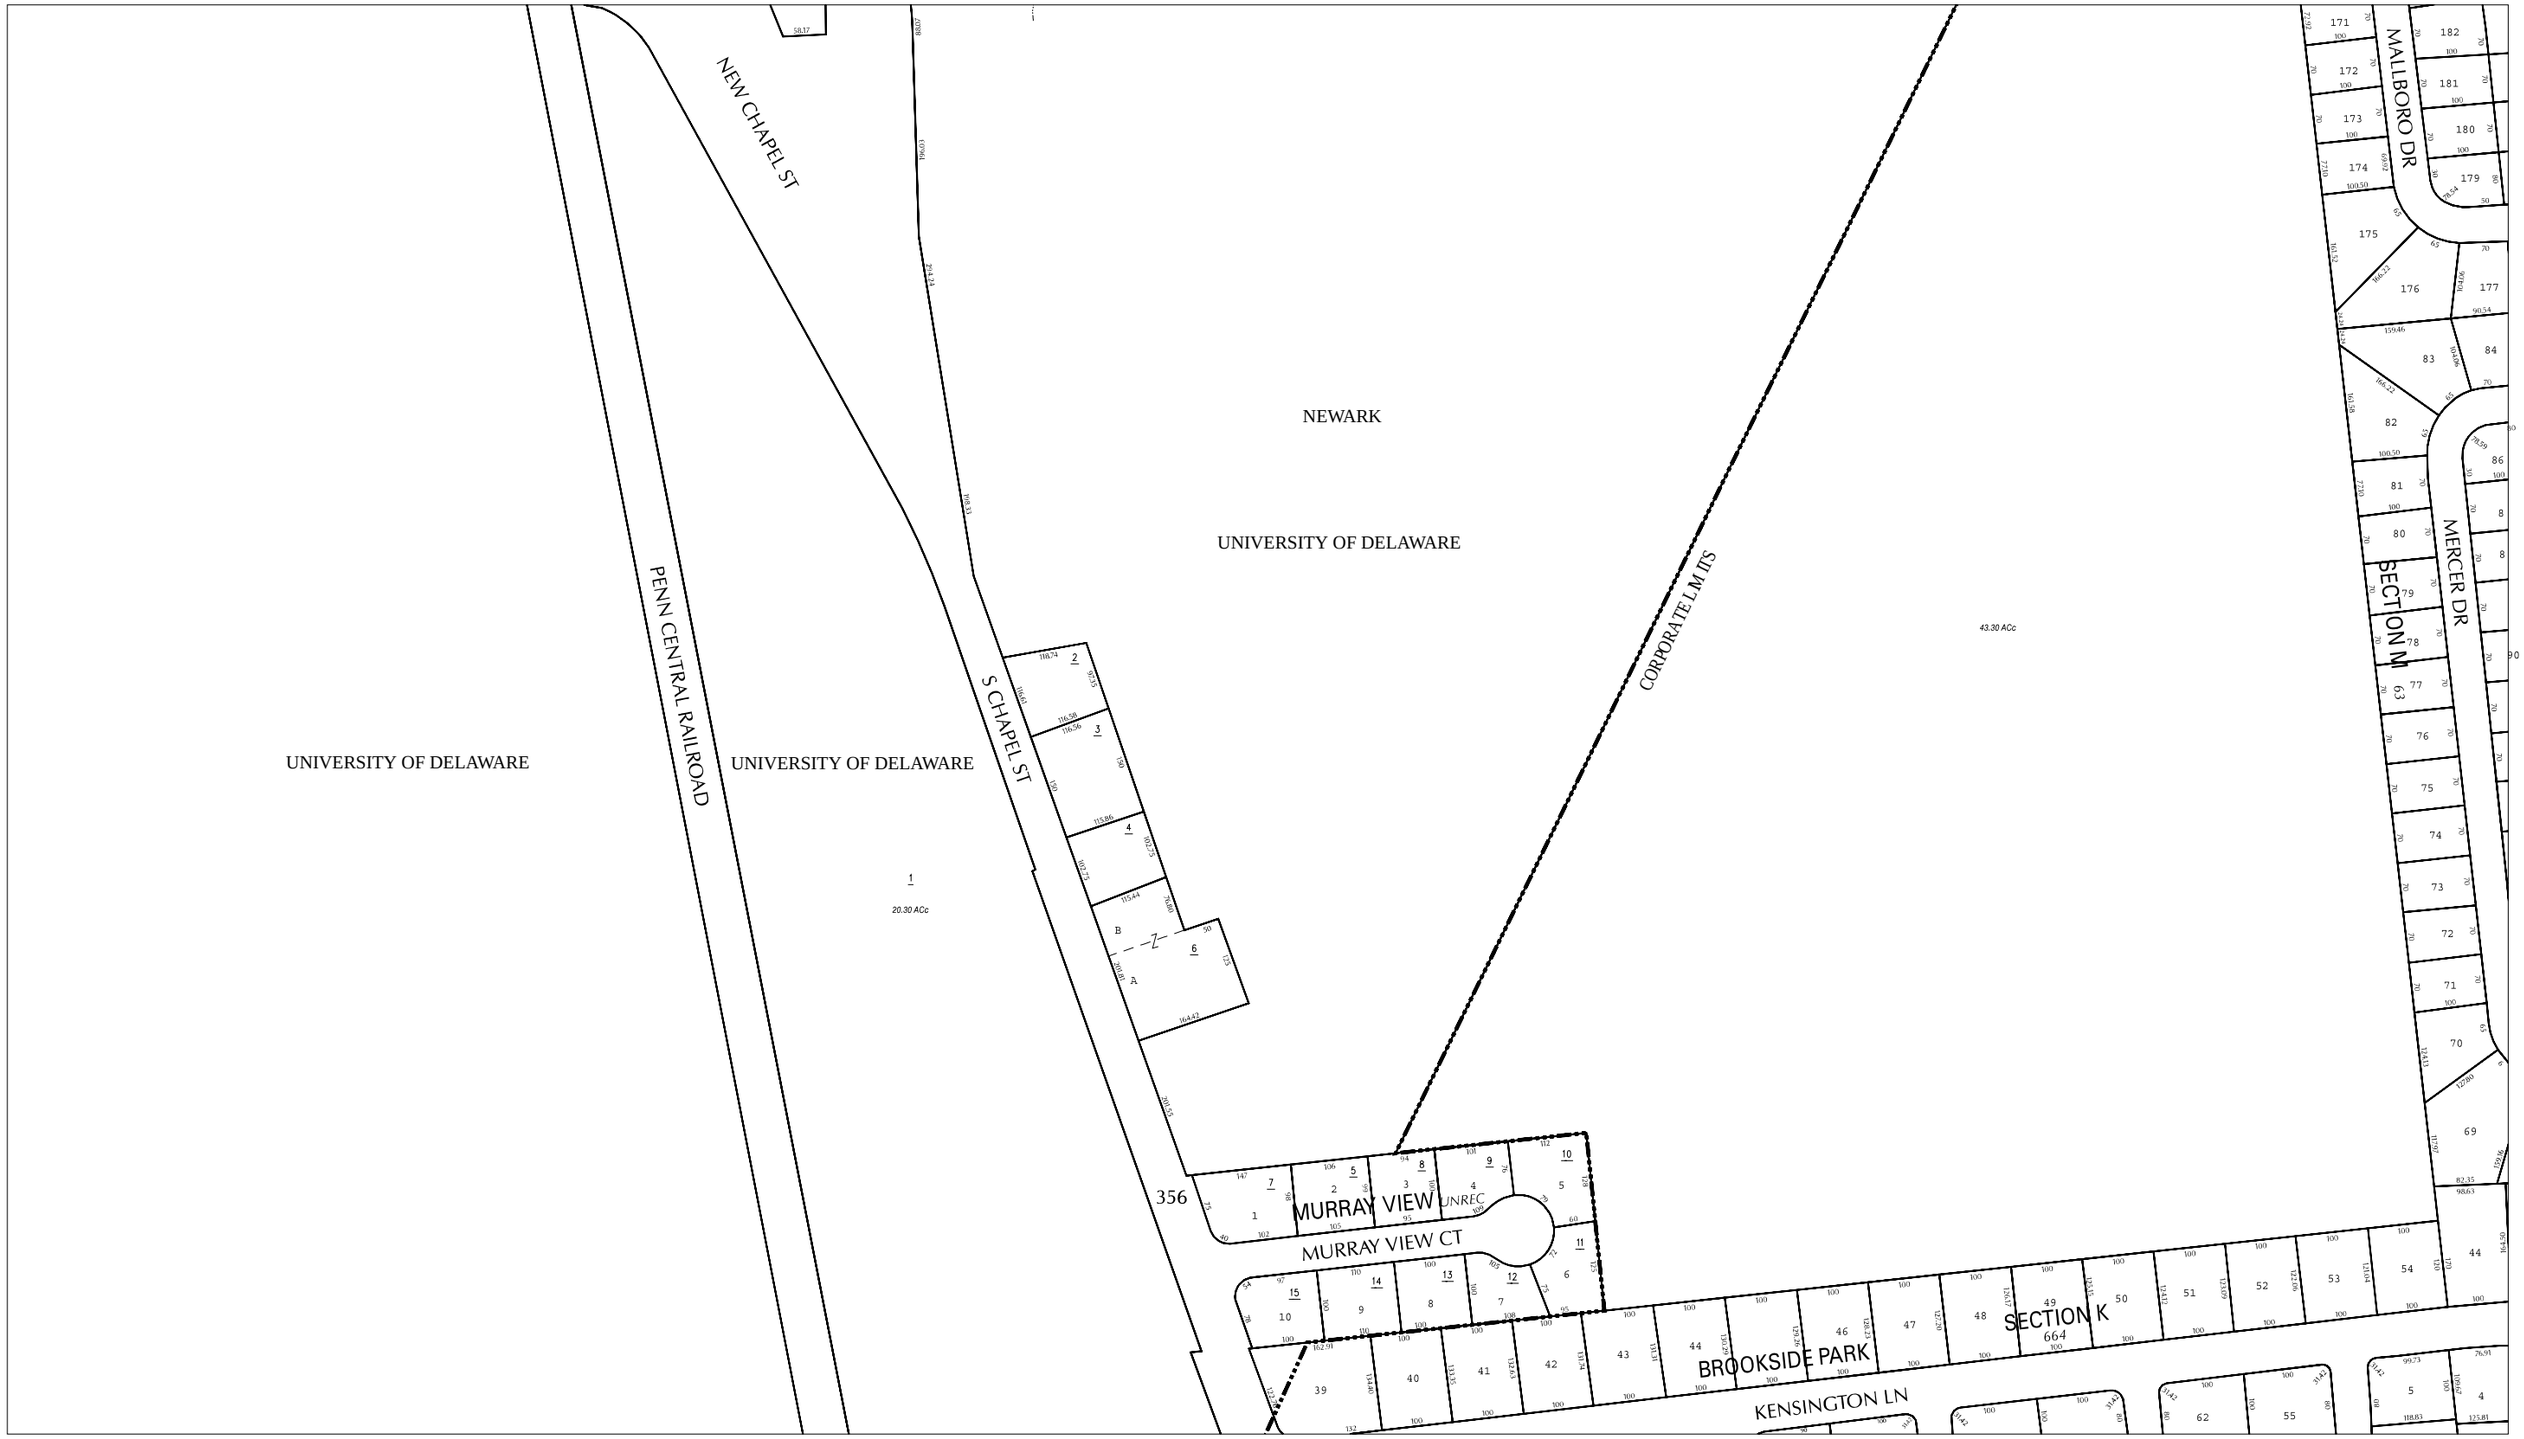

THIS MAP IN WHOLE OR IN PART MAY NOT BE REPRODUCED IN ANY FORM OR BY ANY MEANS WITHOUT WRITTEN PERMISSION OF THE DEPARTMENT OF LAND USE OF NEW CASTLE COUNTY.

MAP LOCATION

32	33	51
36	37	
40	41	

LEGEND

CORPORATE LINE	LOT LINE	1.46 AC	ACREAGE
HUNDRED LINE	INTERIOR LINE	D	BLOCK
HYDRO LINE	PARCEL LINE	147.25	DIMENSION
DRAIN LINE	ROW LINE	13	LOT NUMBER
	RAILROAD LINE	21	PARCEL NUMBER
		2508	MICROFILM NUMBER
		SUBD	SUBDIVISION NAME

N W E S

REVISIONS SINCE LAST PRINTING DATE		
1	6	11
2	7	12
3	8	13
4	9	14
5	10	15

PROPERTY MAP

NEW CASTLE COUNTY, DELAWARE

18 City of Newark

MAP NO. **37**

SCALE: 1"=100'	LAST PRINTING DATE
DATE OF FLYING: '68-'69	January 28, 2002
DATE COMPILED: MARCH 1970	
GRID SYSTEM DELAWARE STATE PLANE COORDINATE SYSTEM	